


HORIZONTAL & VERTICAL
SIMULATED STONE JOINT TYPE 2

5C41P, 5's, 5'-0'


4
- 5A-601

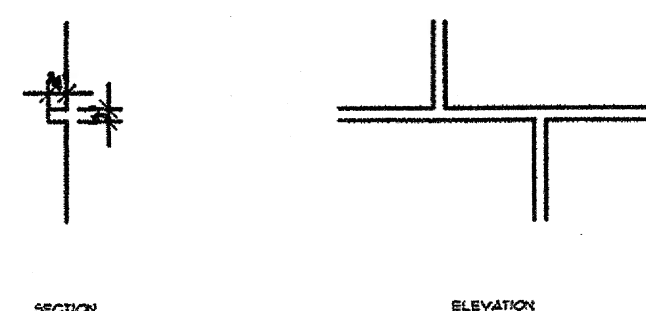



HORIZONTAL & VERTICAL
SIMULATED STONE JOINT TYPE I

SCALE: 3'-5'-2'


3
-5A-60

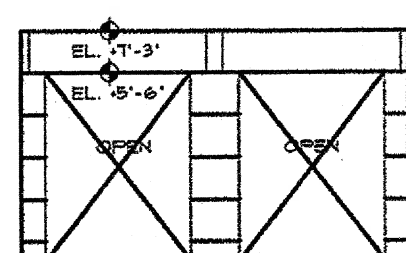

CONTROL

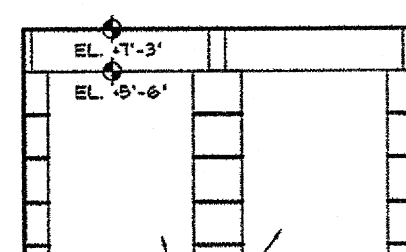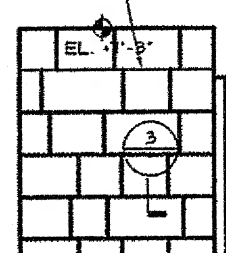


THEMED EXIT DOORS

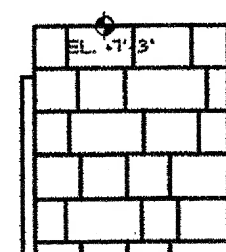

VESTIBULE - INTERIOR ELEVATION



SCALE 1/4"=1'-0"

5A-202 | 5A-60

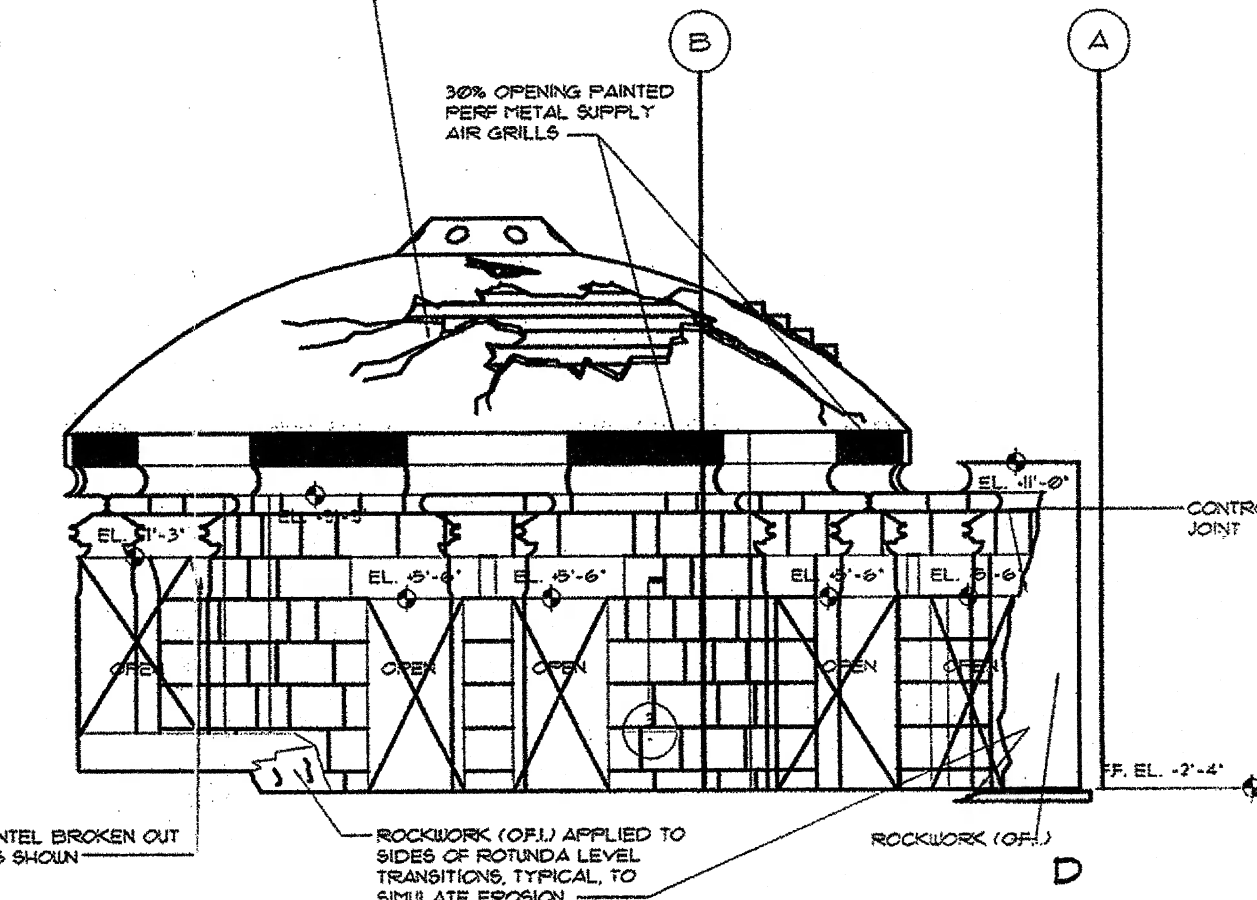

ARCH DIGS ROOM - INTERIOR ELEVATIONS

SCALE: 1/4"=1'-0" NOTE: SEE A/D-A-617 FOR NON-FUNCTIONAL SCAFFOLDING IN THIS ROOM. FRP BAMBOO HANDRAILS AND QUEUE RAILS NOT SHOWN HERE--SEE U/D-A-616

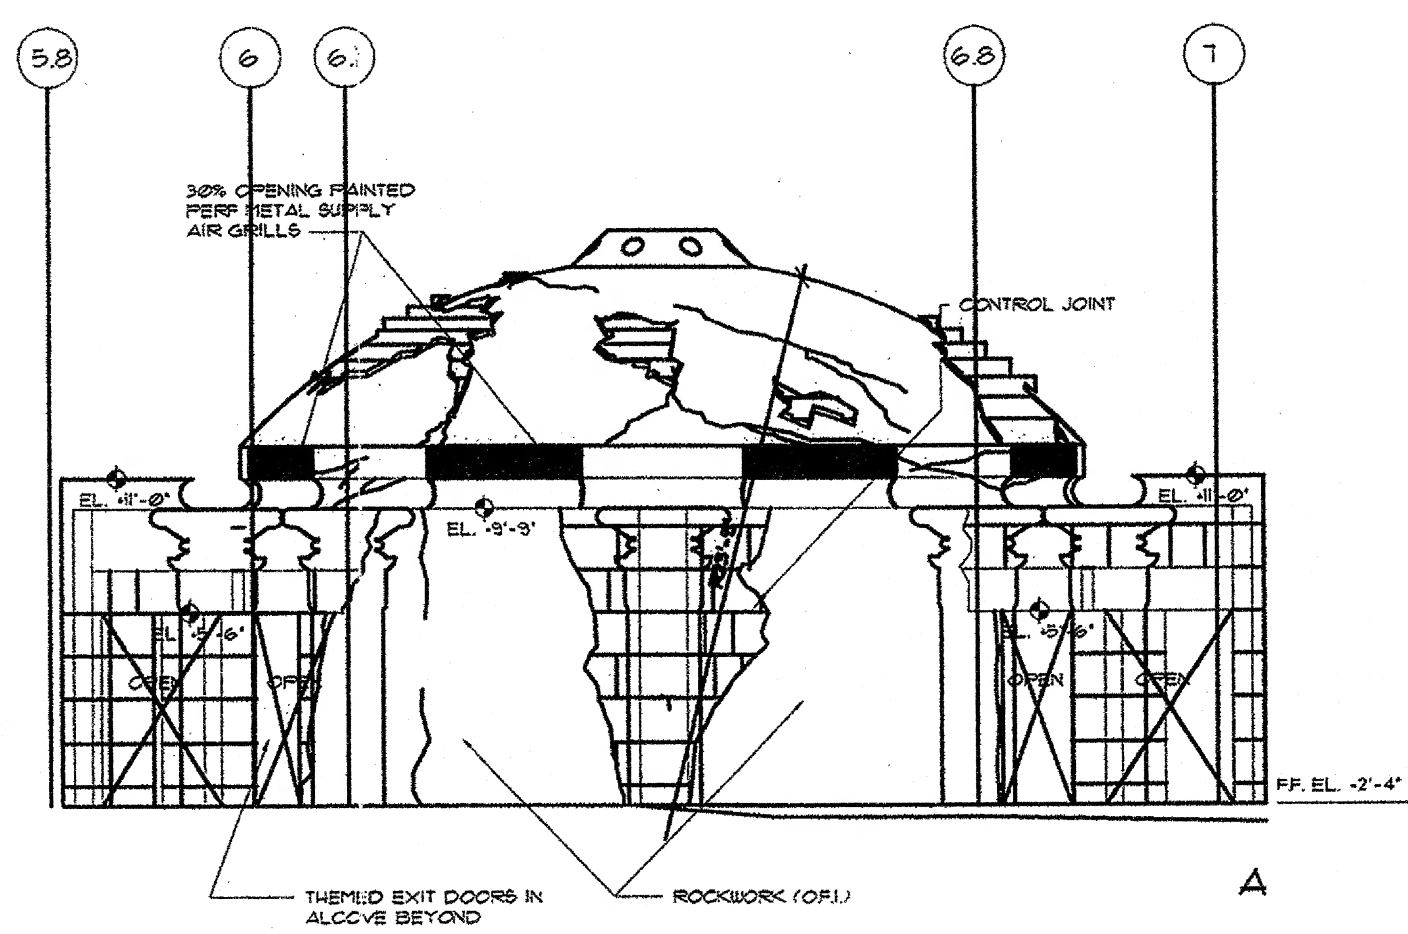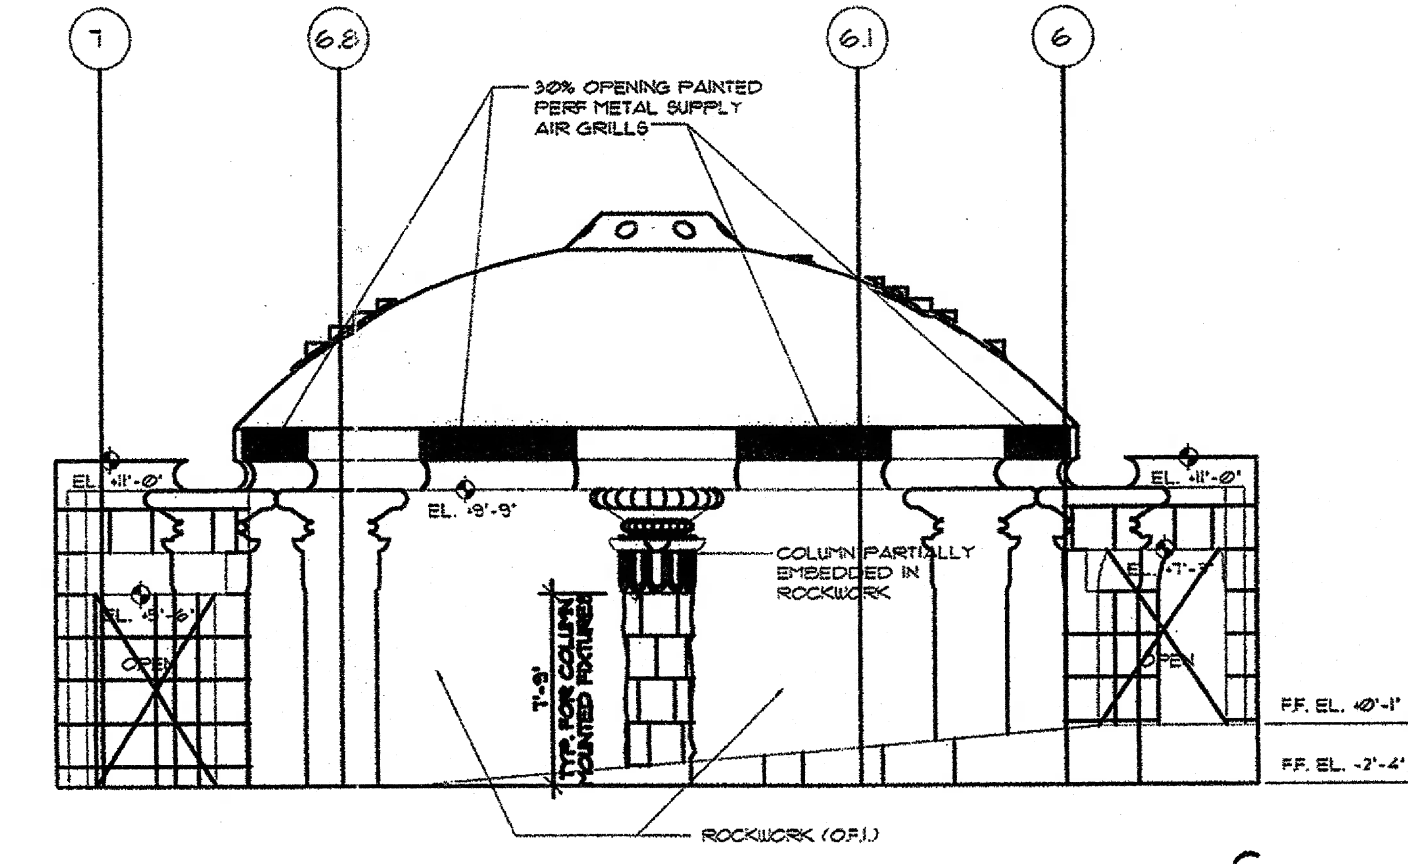[illegible]